T:\00 Aviation & Community Rds & Buildings\Nome\02 Highways\76745 Nome Snake River Bridge Replacement\04 PS&E\11 Bridge documents\3-span bridge (option 2)-CORPS (2) Fri, 05/Jun/09 09:16am

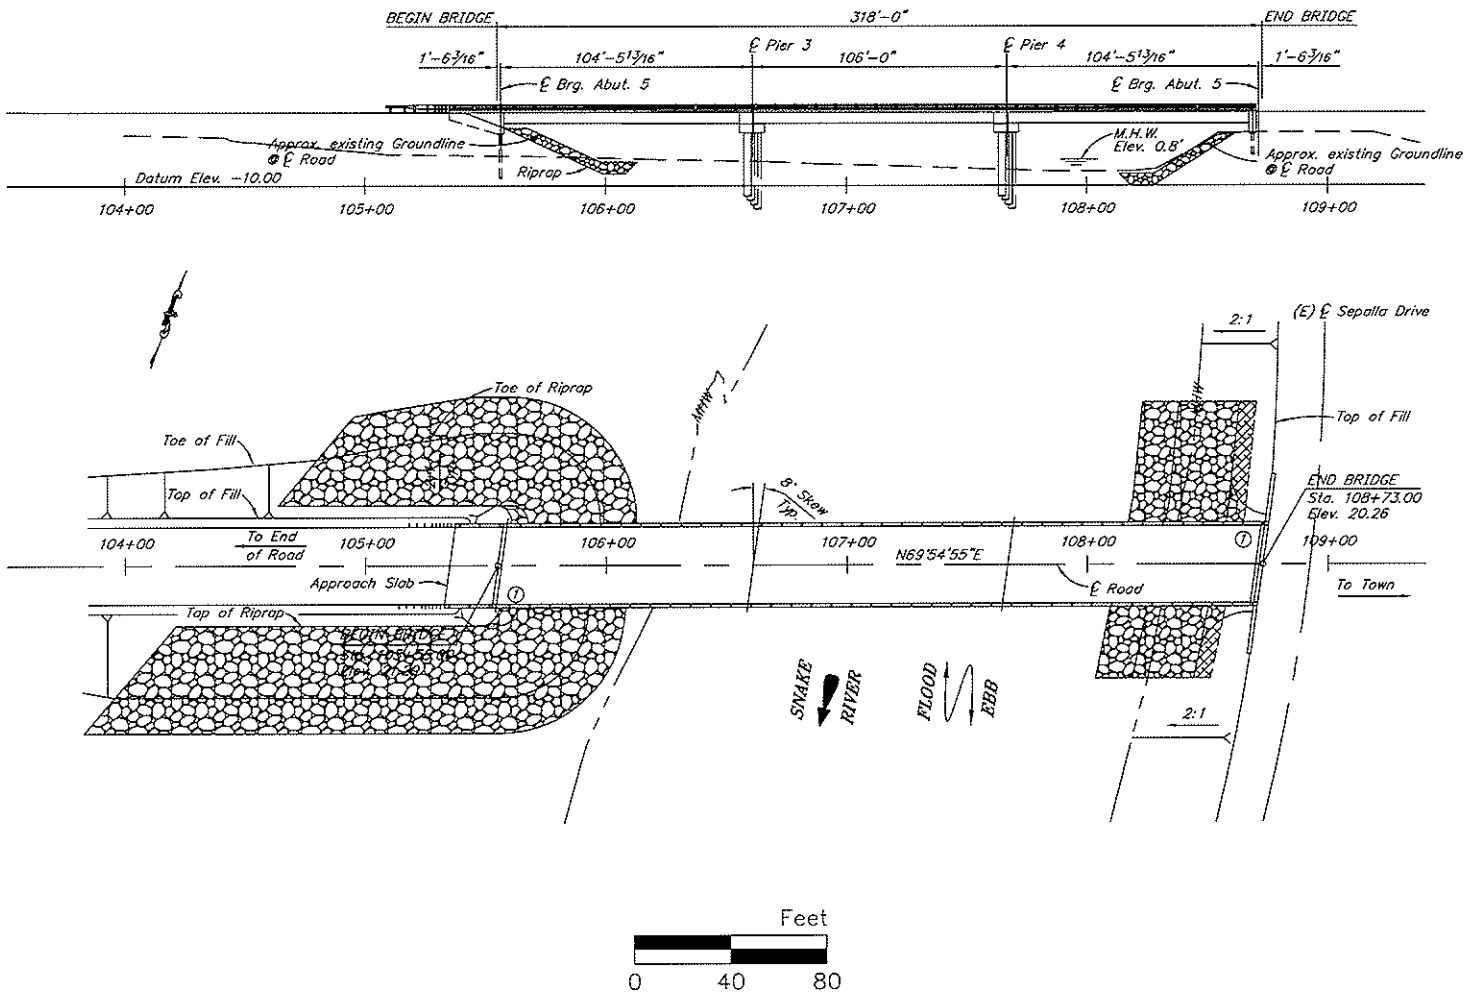

STATE OF ALASKA
Department of Transportation and Public Facilities
APPLICANT/AGENT: State of Alaska
2301 Peger Rd. Fairbanks, Ak 99709

NOME SNAKE RIVER BRIDGE REPLACEMENT #881
PROJECT NO: 76745
FIGURE 3 - PRELIMINARY BRIDGE PLAN

SNAKE RIVER

DATE: JUNE 2009 | SHEET: 3 OF 3